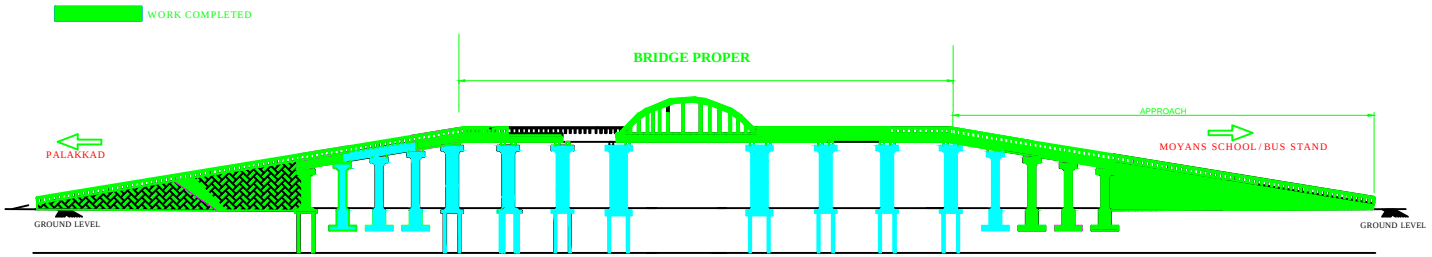

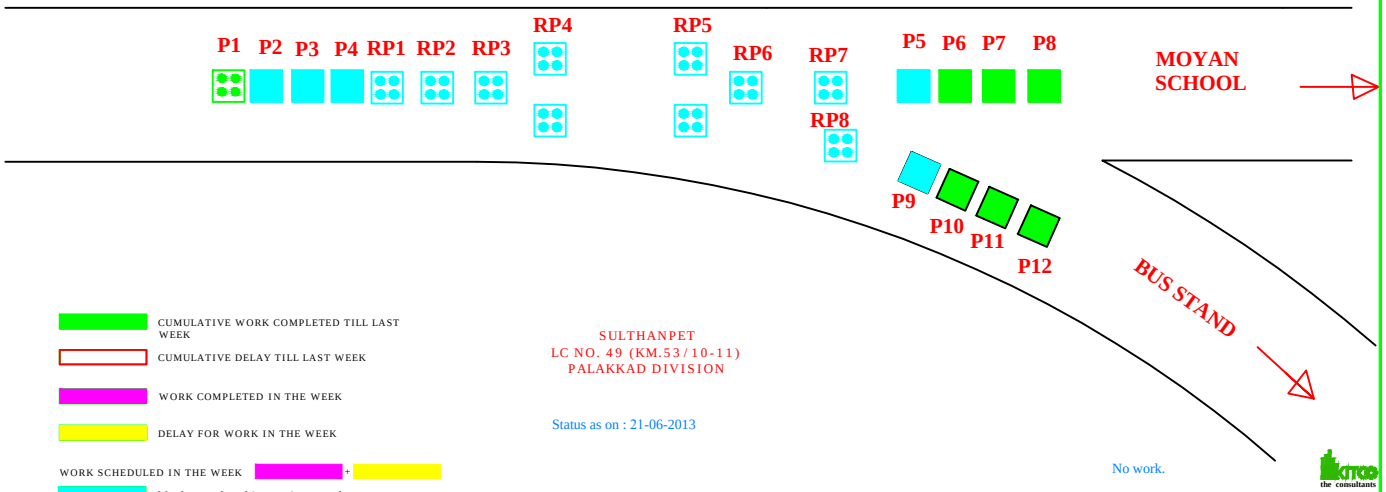

CUMULATIVE WORK COMPLETED TILL LAST WEEK

CUMULATIVE DELAY TILL LAST WEEK

WORK COMPLETED IN THE WEEK

DELAY FOR WORK IN THE WEEK

WORK SCHEDULED IN THE WEEK +

Work completed in previous tender

SULTHANPET
LC NO. 49 (KM.53/10-11)
PALAKKAD DIVISION

Status as on : 21-06-2013

No work.

KITCO the consultants

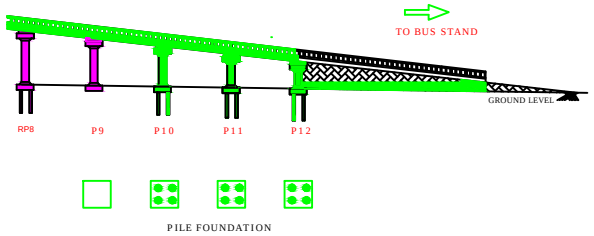

WORK COMPLETED (NOT IN THE SCOPE)

WORK COMPLETED

SULTHANPET THIRD ARM

Status as on : 21-06-2013

KITCO the consultants