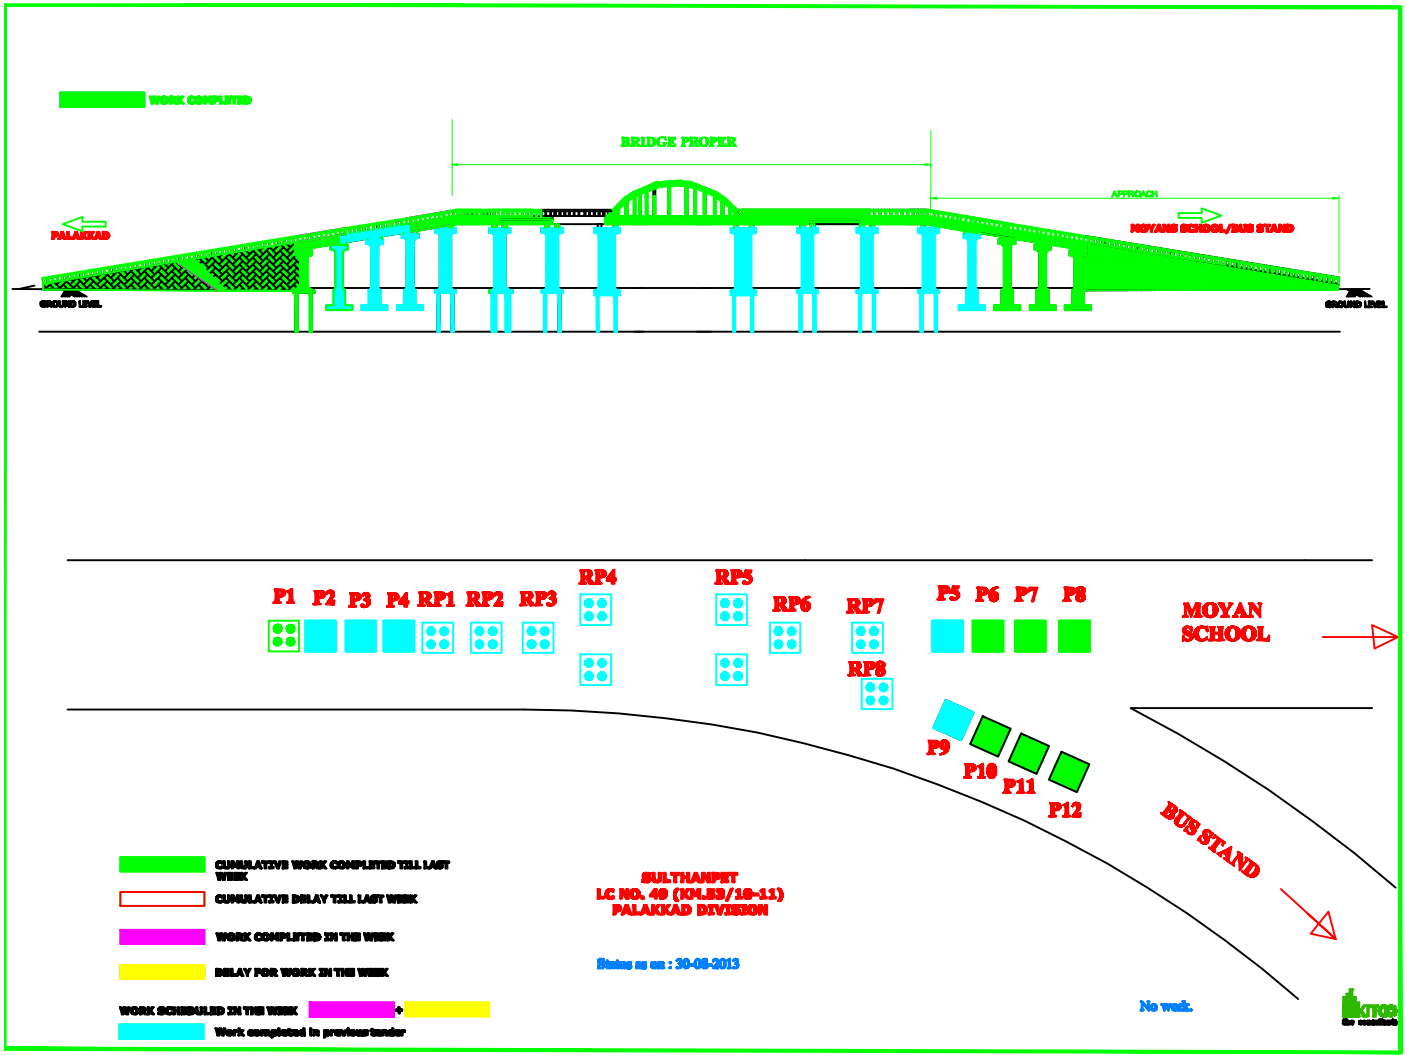
WORK COMPLETED
BRIDGE PROPER
APPROACH
PALAKKAD
MOYANS SCHOOL/BUS STAND
GROUND LEVEL
GROUND LEVEL
P1 P2 P3 P4 RP1 RP2 RP3 RP4 RP5 RP6 RP7 RP8 P5 P6 P7 P8
MOYAN SCHOOL
P9 P10 P11 P12
BUS STAND
CUMULATIVE WORK COMPLETED TILL LAST WEEK
CUMULATIVE DELAY TILL LAST WEEK
WORK COMPLETED IN THE WEEK
DELAY FOR WORK IN THE WEEK
WORK SCHEDULED IN THE WEEK +
Work completed in previous tender
SULTHANPET
LC NO. 40 (KM.59/10-11)
PALAKKAD DIVISION
Status as on : 30-05-2013
No work.

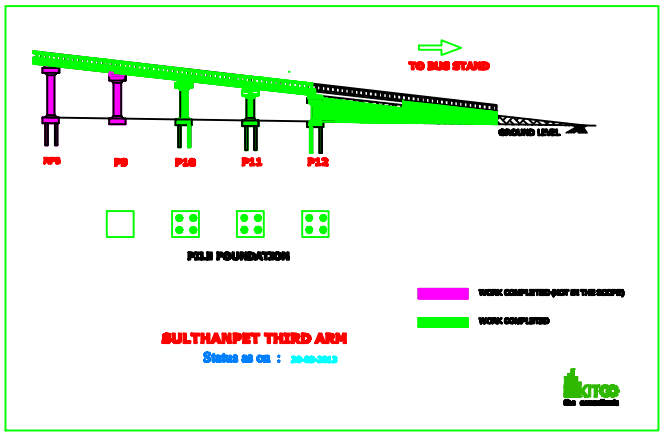
TO BUS STAND
GROUND LEVEL
P9 P10 P11 P12
PILE FOUNDATION
WORK COMPLETED
SULTHANPET THIRD ARM
Status as on :