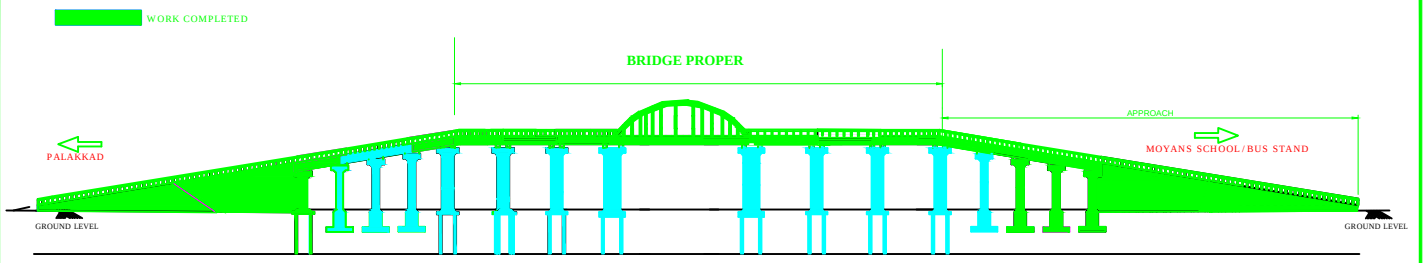


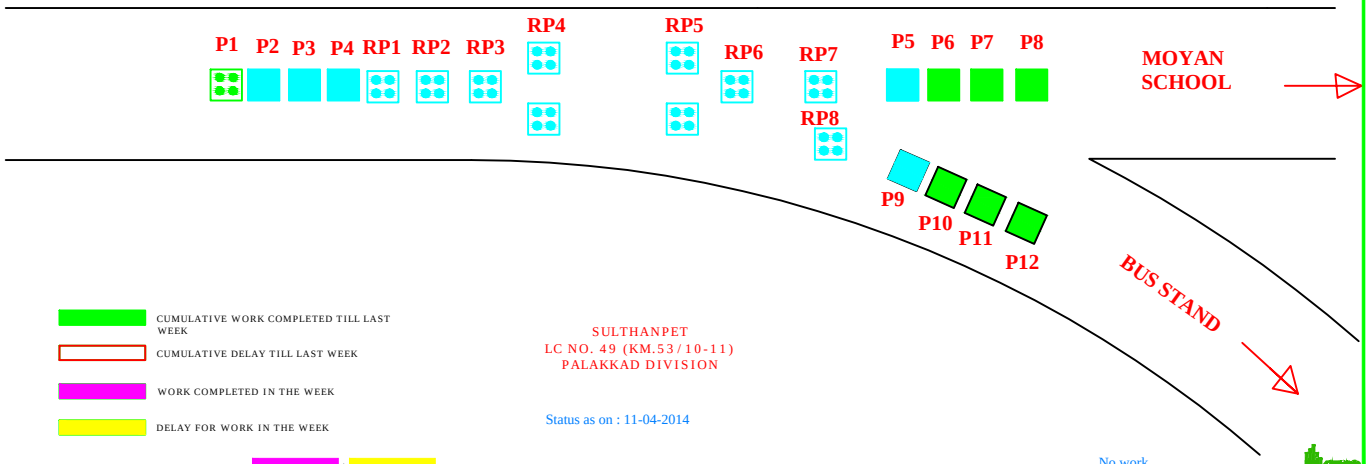


CUMULATIVE WORK COMPLETED TILL LAST WEEK

CUMULATIVE DELAY TILL LAST WEEK

WORK COMPLETED IN THE WEEK

DELAY FOR WORK IN THE WEEK

WORK SCHEDULED IN THE WEEK + 

Work completed in previous tender

SULTHANPET
LC NO. 49 (KM.53/10-11)
PALAKKAD DIVISION

Status as on : 11-04-2014

No work.

the consultants

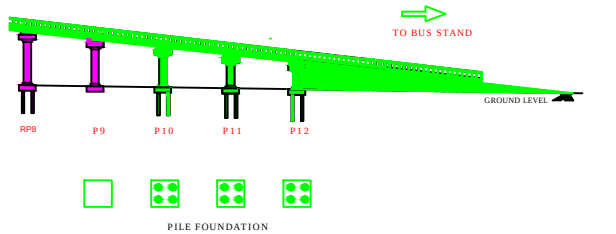


SULTHANPET THIRD ARM

Status as on : 11/04/2014

the consultants