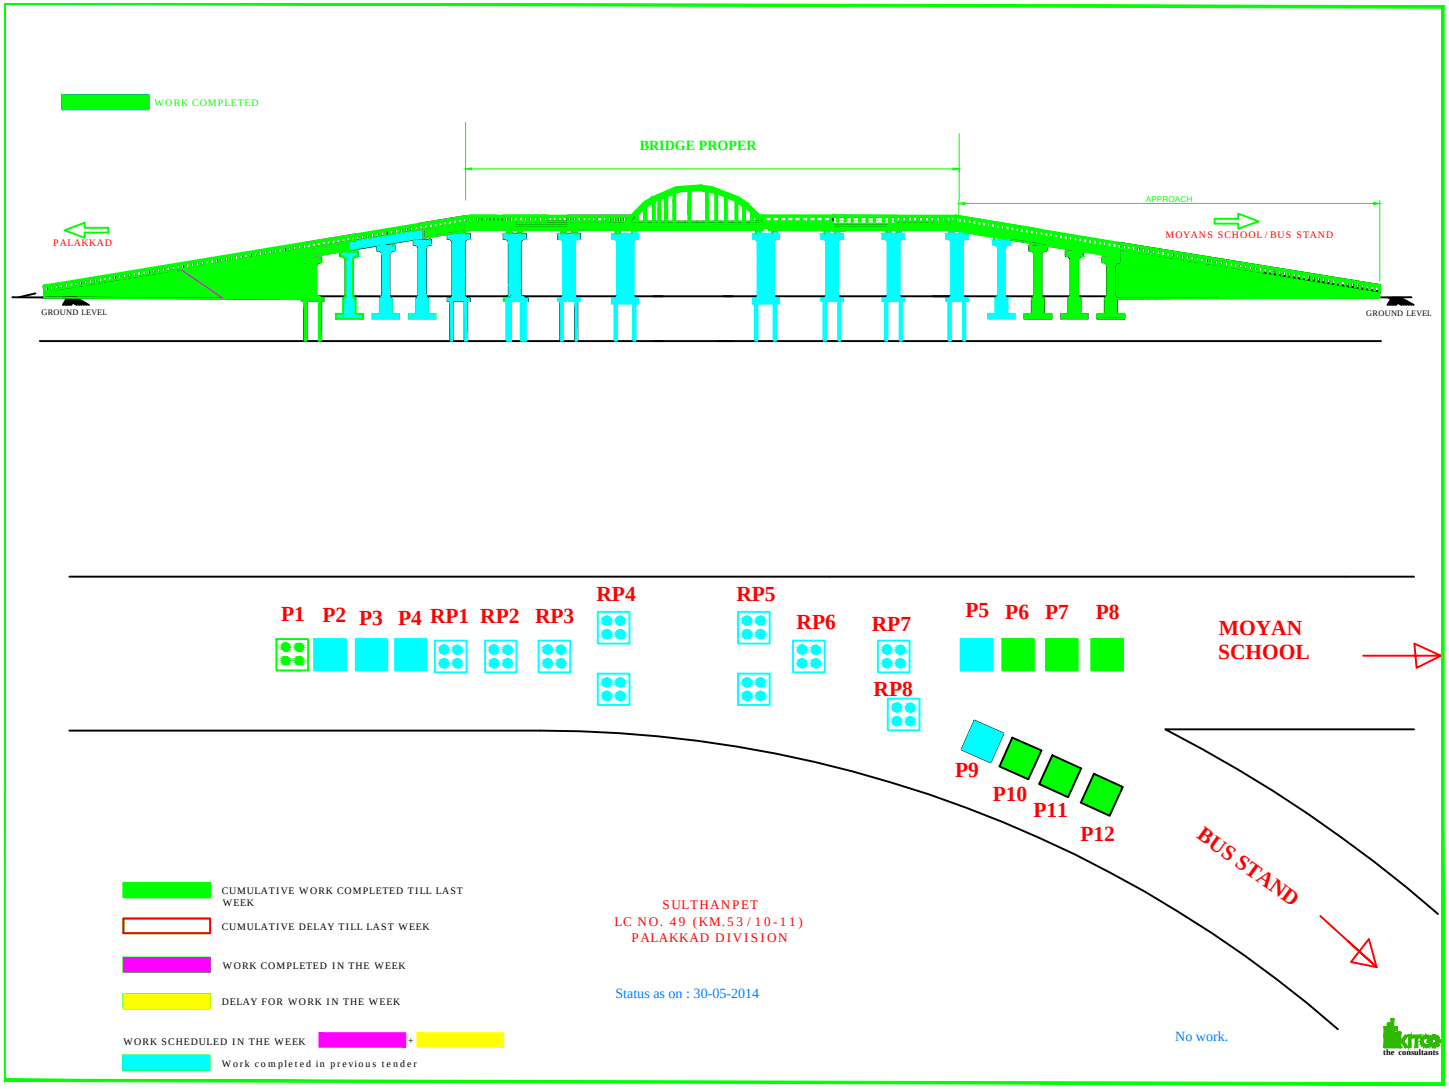
WORK COMPLETED
BRIDGE PROPER
APPROACH
PALAKKAD
MOYANS SCHOOL/BUS STAND
GROUND LEVEL
GROUND LEVEL
P1 P2 P3 P4 RP1 RP2 RP3
RP4
RP5
RP6
RP7
RP8
P5 P6 P7 P8
MOYAN SCHOOL
P9
P10
P11
P12
BUS STAND
CUMULATIVE WORK COMPLETED TILL LAST WEEK
CUMULATIVE DELAY TILL LAST WEEK
WORK COMPLETED IN THE WEEK
DELAY FOR WORK IN THE WEEK
WORK SCHEDULED IN THE WEEK
+
Work completed in previous tender
SULTHANPET
LC NO. 49 (KM.53/10-11)
PALAKKAD DIVISION
Status as on : 30-05-2014
No work.
the consultants

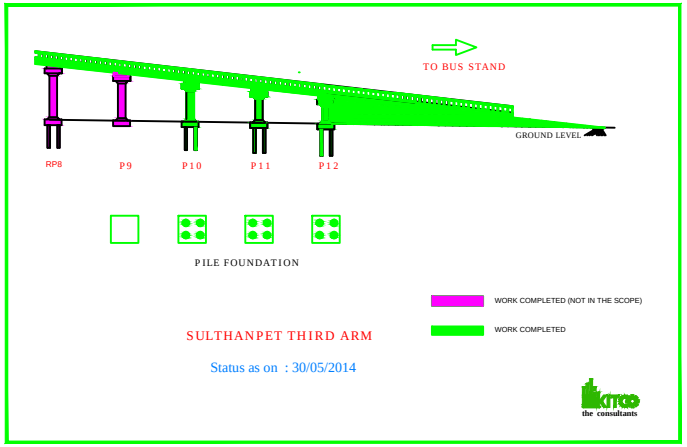
TO BUS STAND
GROUND LEVEL
RP8
P9
P10
P11
P12
PILE FOUNDATION
WORK COMPLETED (NOT IN THE SCOPE)
WORK COMPLETED
SULTHANPET THIRD ARM
Status as on : 30/05/2014
the consultants